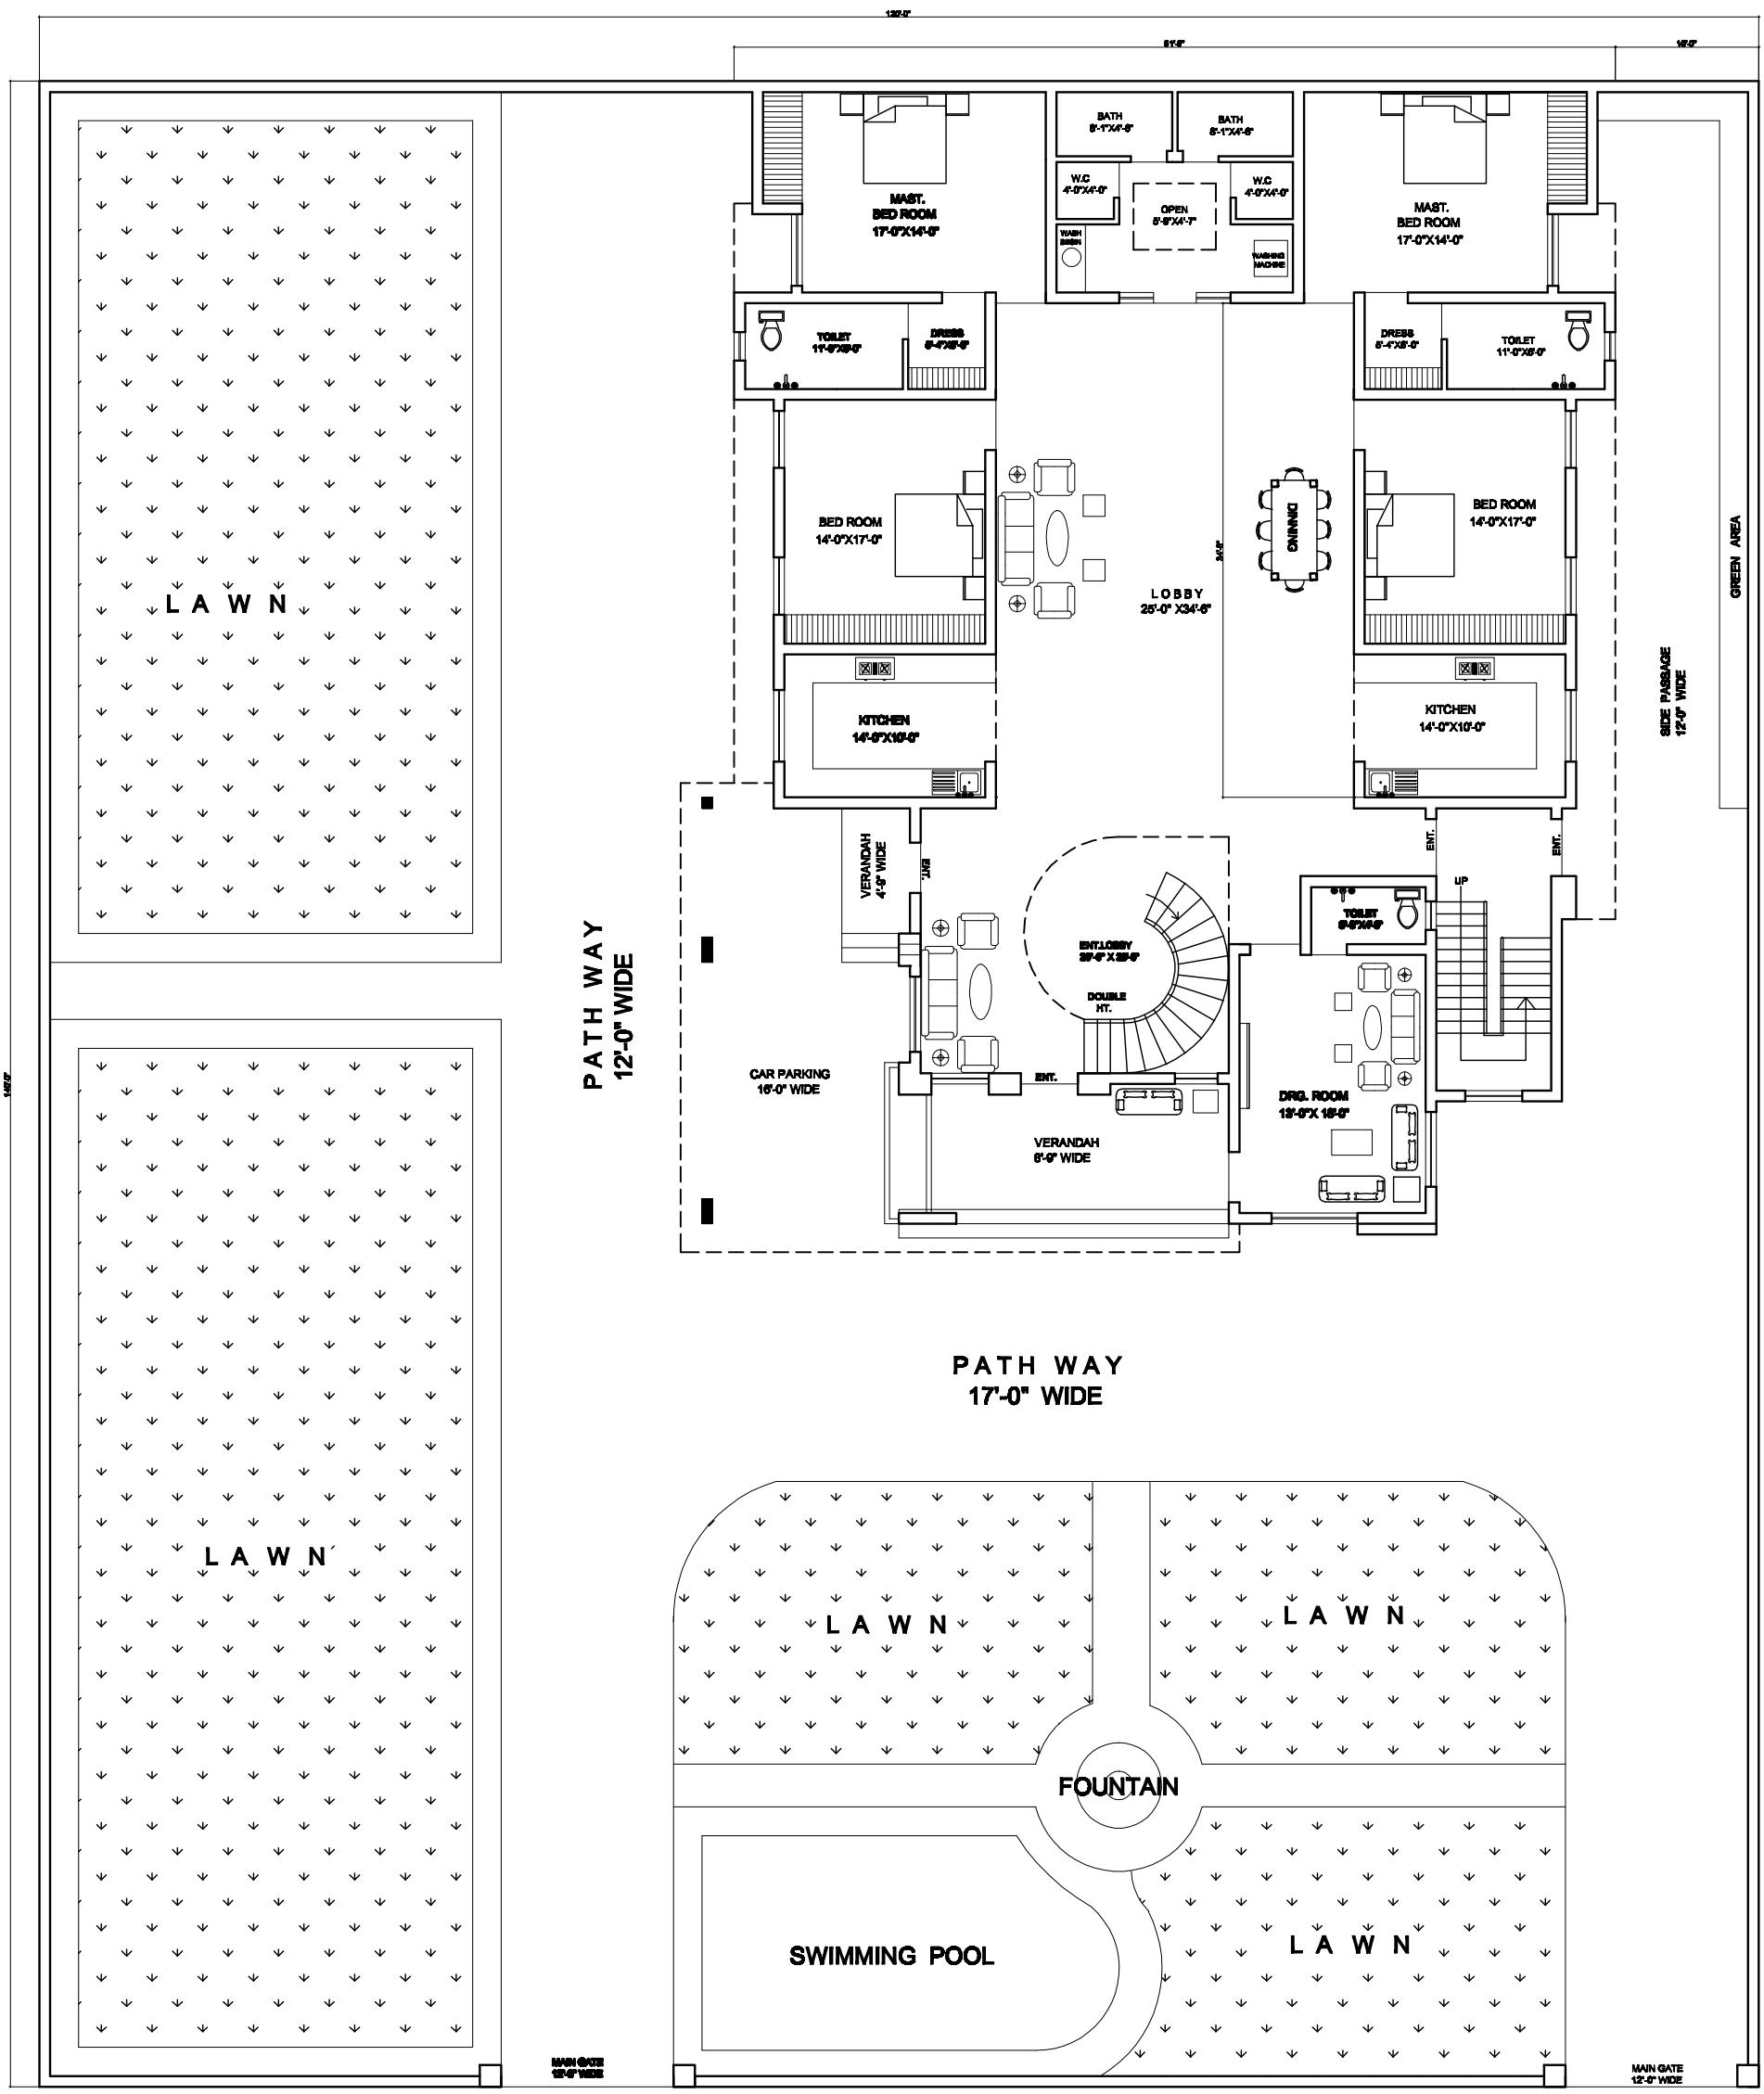

GROUND FLOOR PLAN OP-1

MEHAR GRAPHICS

ARCHITECT
ENGINEER & INTERIOR DESIGNER
ADD-
PASHUPATI VIHAR COLONY
PILIBHIT BY PASS
E-MAI : tarique210979@yahoo.com
MB-09837786920,