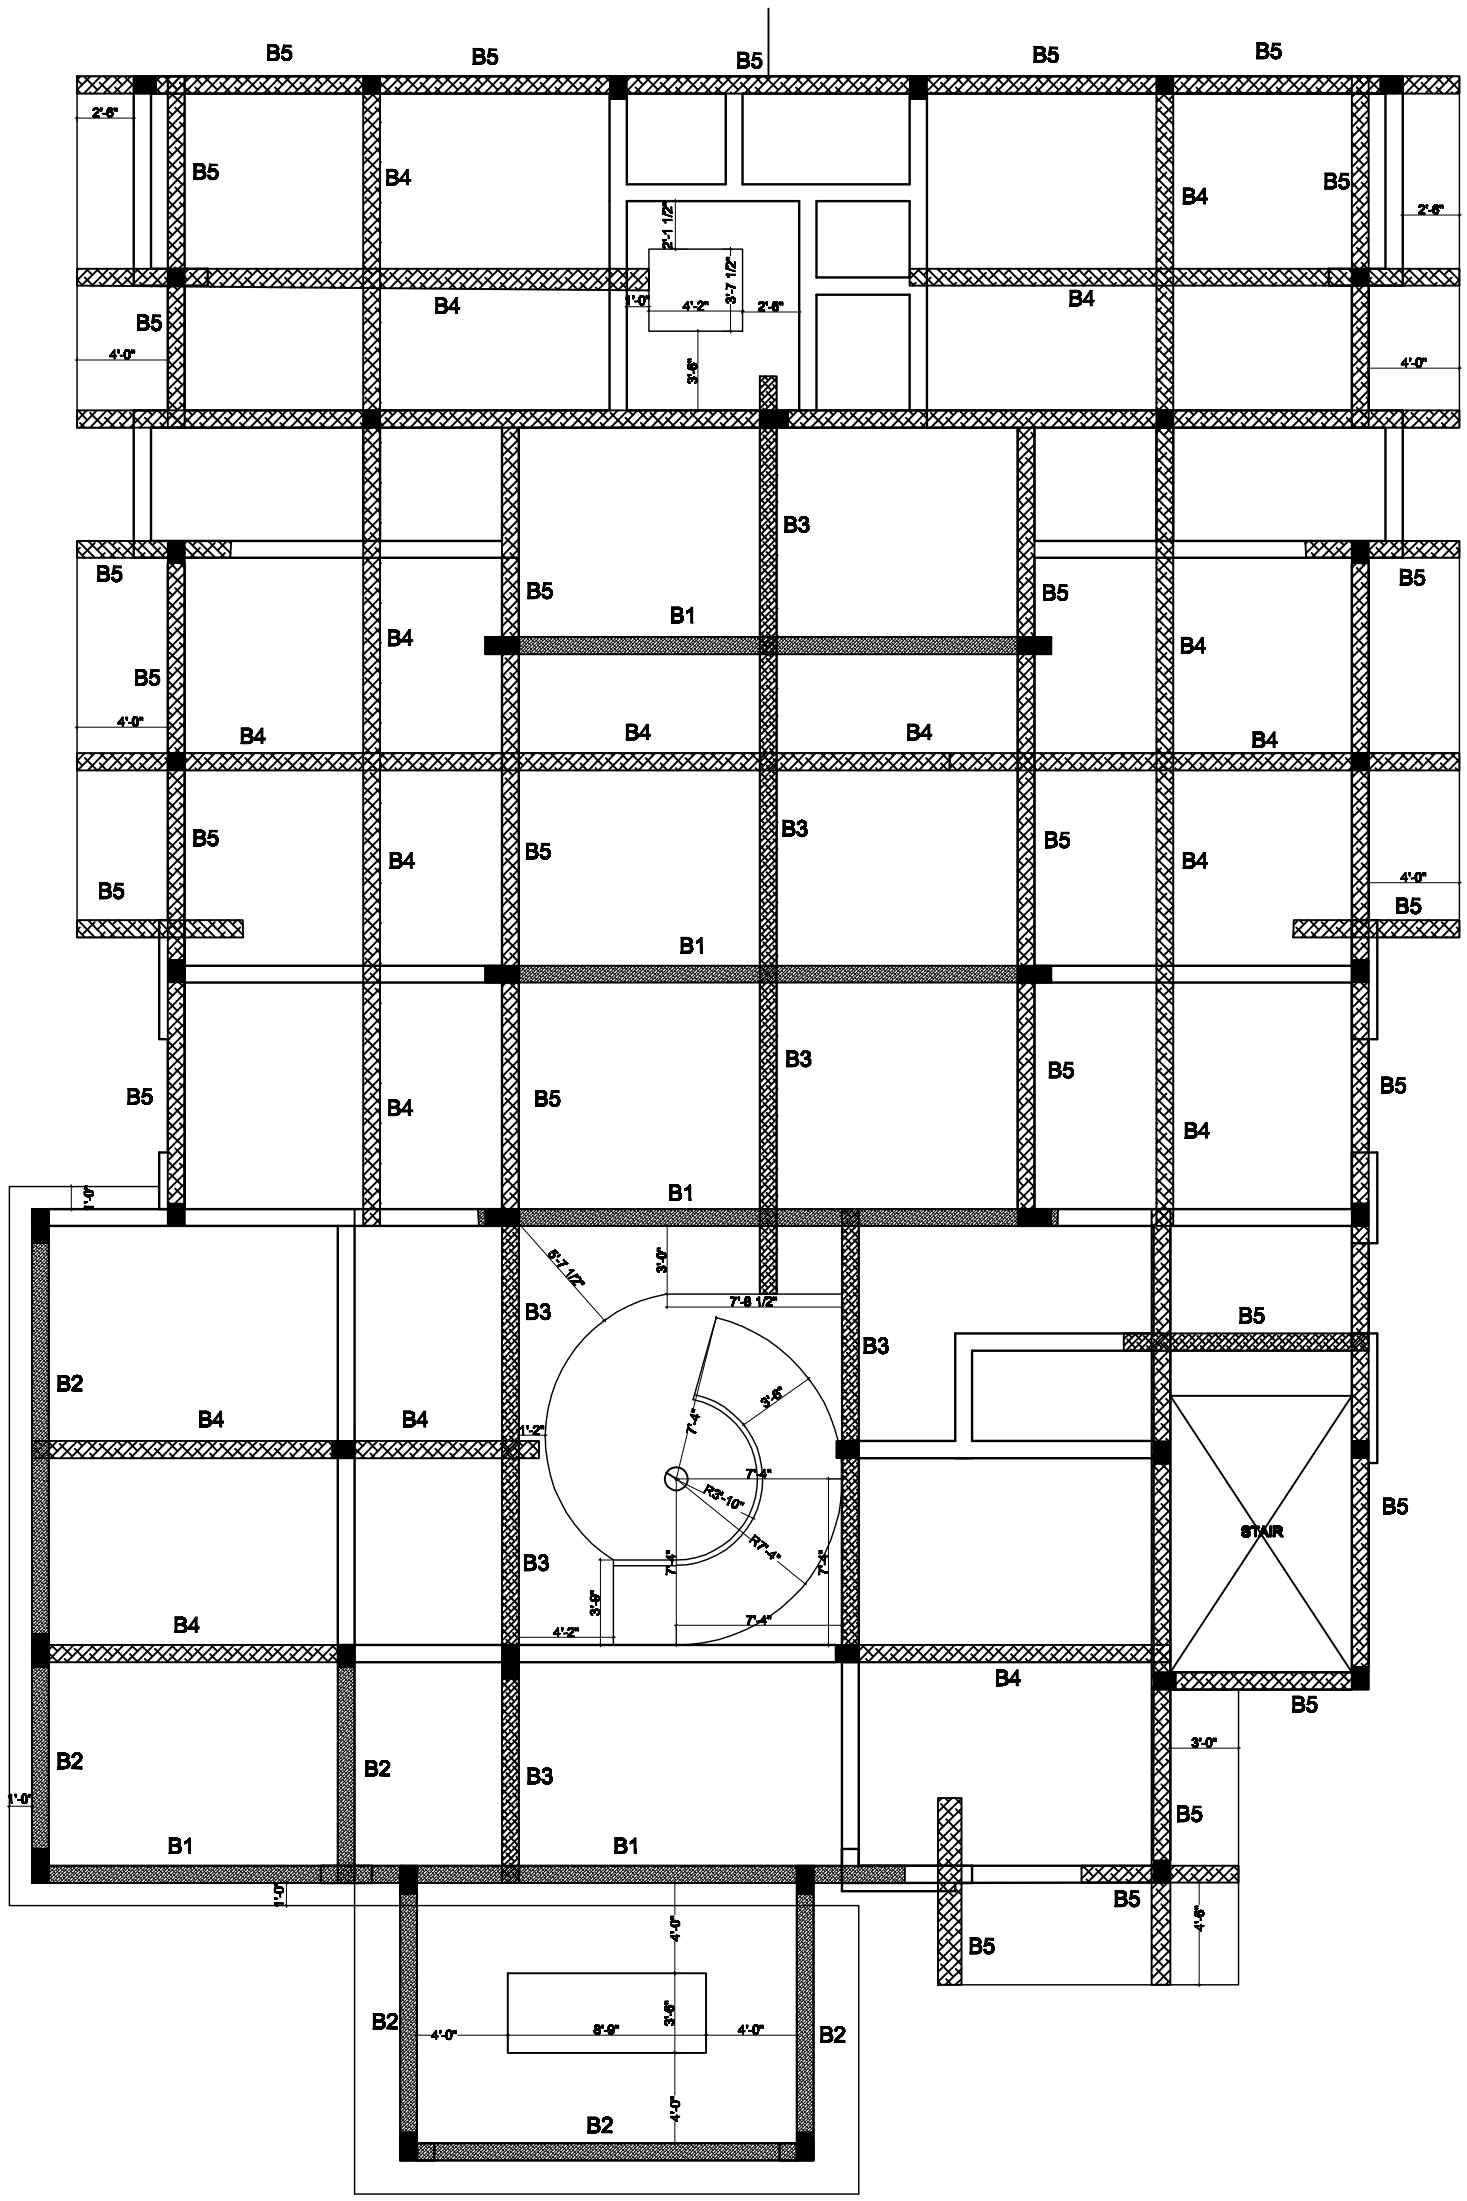

R.C.C SLAB & BEAM PLAN

PROJECT
PROPOSED RESIDENCE

COLUM CENTER LAYOUT PLAN

OWNER

NOTE:-
SPECIAL NOTES:

REVISION	DATE	DESCRIPTION	SIGN

TITLE
GROUND FLOOR PLAN

SCALE	DATE	DRAWN BY.
N.T.S.		
DRG. NO.		CHECKED BY.

DWNER'S SIGN.

ARCHITECT'S SIGN.

MEHAR GRAPHICS
ARCHITECT
ENGINEER & INTERIOR DESIGNER
ADD-
PASHUPATI VIHAR COLONY
NEAR PILIBHIT BYPASS BAREILLY.
MB-09837786920,
E-MAI : tarique210979@yahoo.com